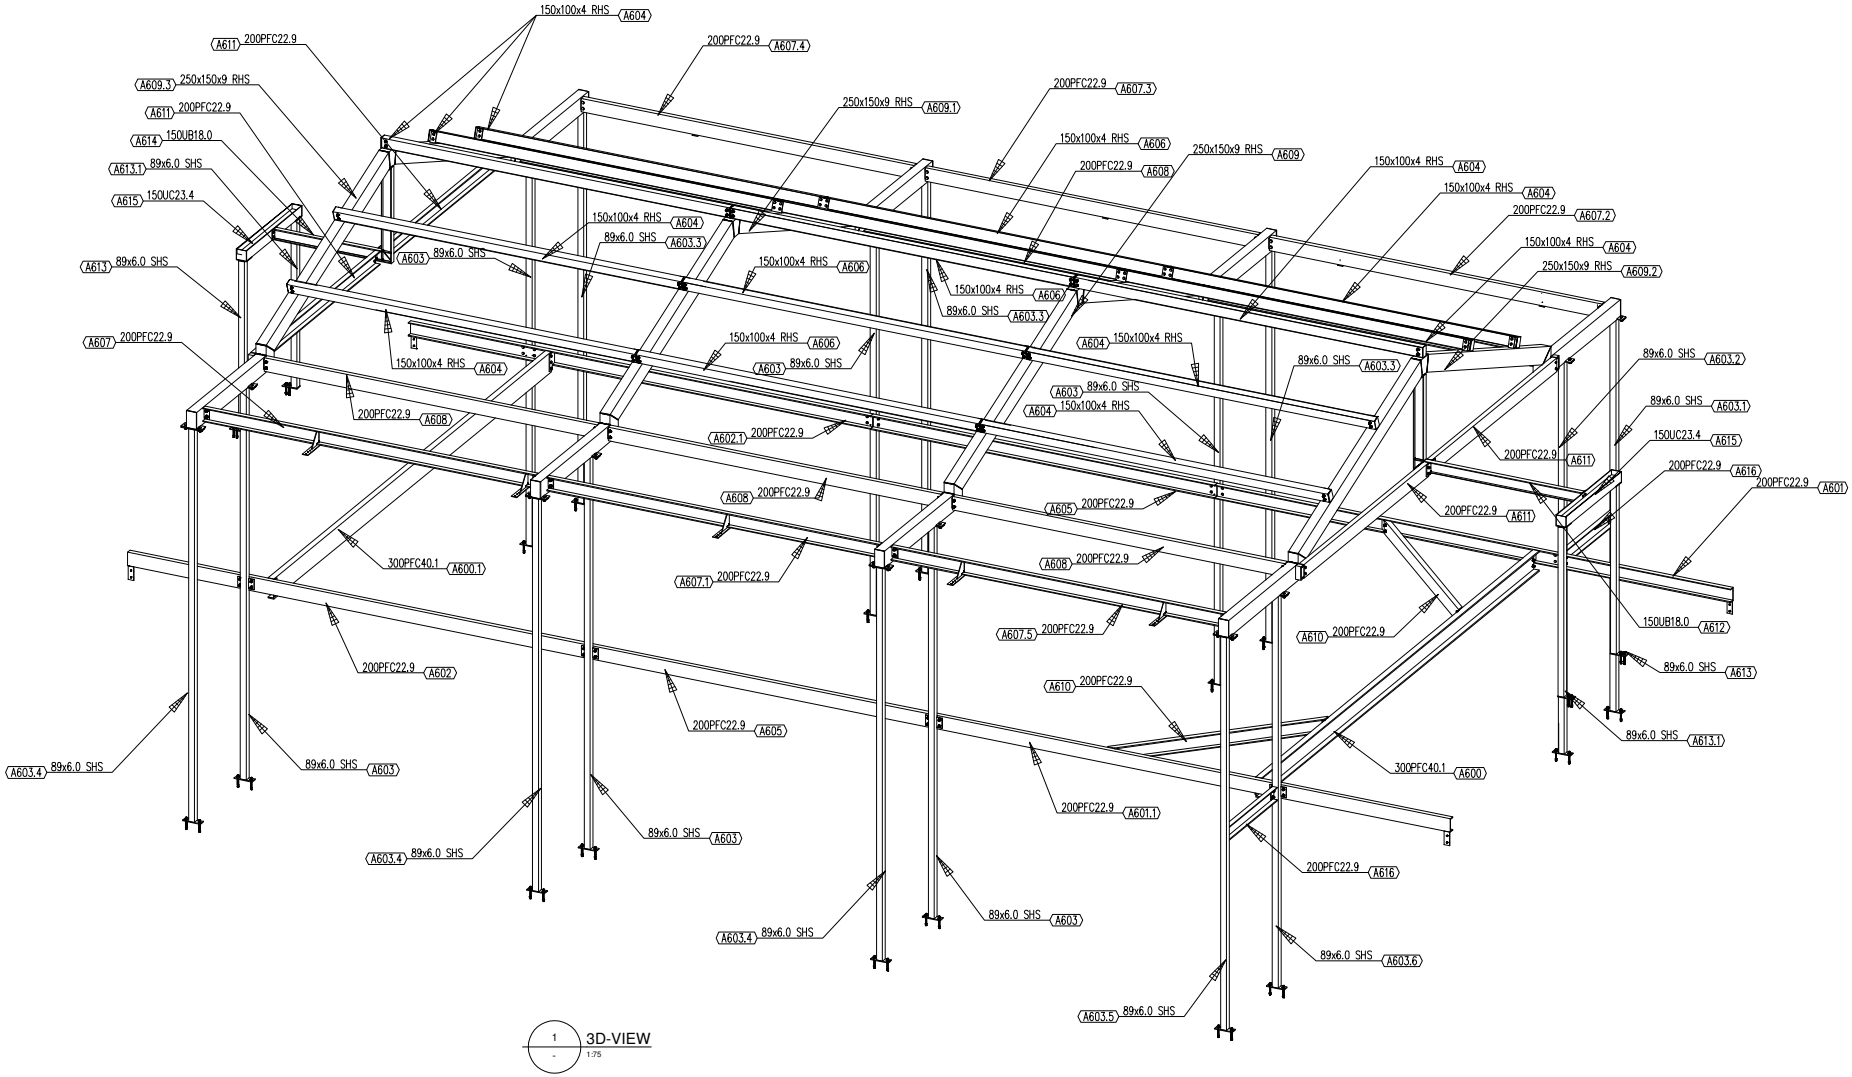

FOR FABRICATION

REV	DESCRIPTION	DATE	BY
A	ISSUED FOR FABRICATION	16/8/12	RB
2	ISSUED FOR APPROVAL	2/7/12	RB
1	ISSUED FOR FINAL APPROVAL	23/6/12	RB
0	ISSUED FOR APPROVAL	13/3/12	RB

GENERAL NOTES

WELDS 6mm CONT. FILLET UN
ALL BUTT WELDS TO BE FULL PENETRATION UN
NO PAINT ON CONTACT SURFACES OF TF CONNECTS.
PAINT AS PER SPECIFICATION UN

NS= NEARSIDE NP= NO PAINT GOL= GAUGE ON LEG
FS= FARSIDE AR= ALL ROUND C/C= CROSS CENTRES
BS= BOTH SIDE UN= UNLESS NOTED SOE= SAME AS OTHER END

ProSteel 3D

THIRD ANGLE PROJECTION UNLESS NOTED

INDICATES HOLES ON FS.
INDICATES MARK END

RGB DRAUGHTING LTD
21 Serai Place, Manukau
Auckland 2023, New Zealand
Ph +64 9 274 3703 Fax +64 9 274 3170 Cell +64 21 236 2072
rgbdraughting@slingshot.co.nz

CLIENT: A&S Engineering
CLIENT REF.

DRAWN	RB	12/3/12
CHECKED	FB	12/3/12
APPROVED		
SCALE	1:75	SHEET SIZE A3

PROJECT: Robert Owens Retirement Village
Charmichael Street
Tauranga

TITLE: 3D-View
PHASE: East Atrium

PROJECT NO. R210
DRAWING NUMBER SE4-1
REV A